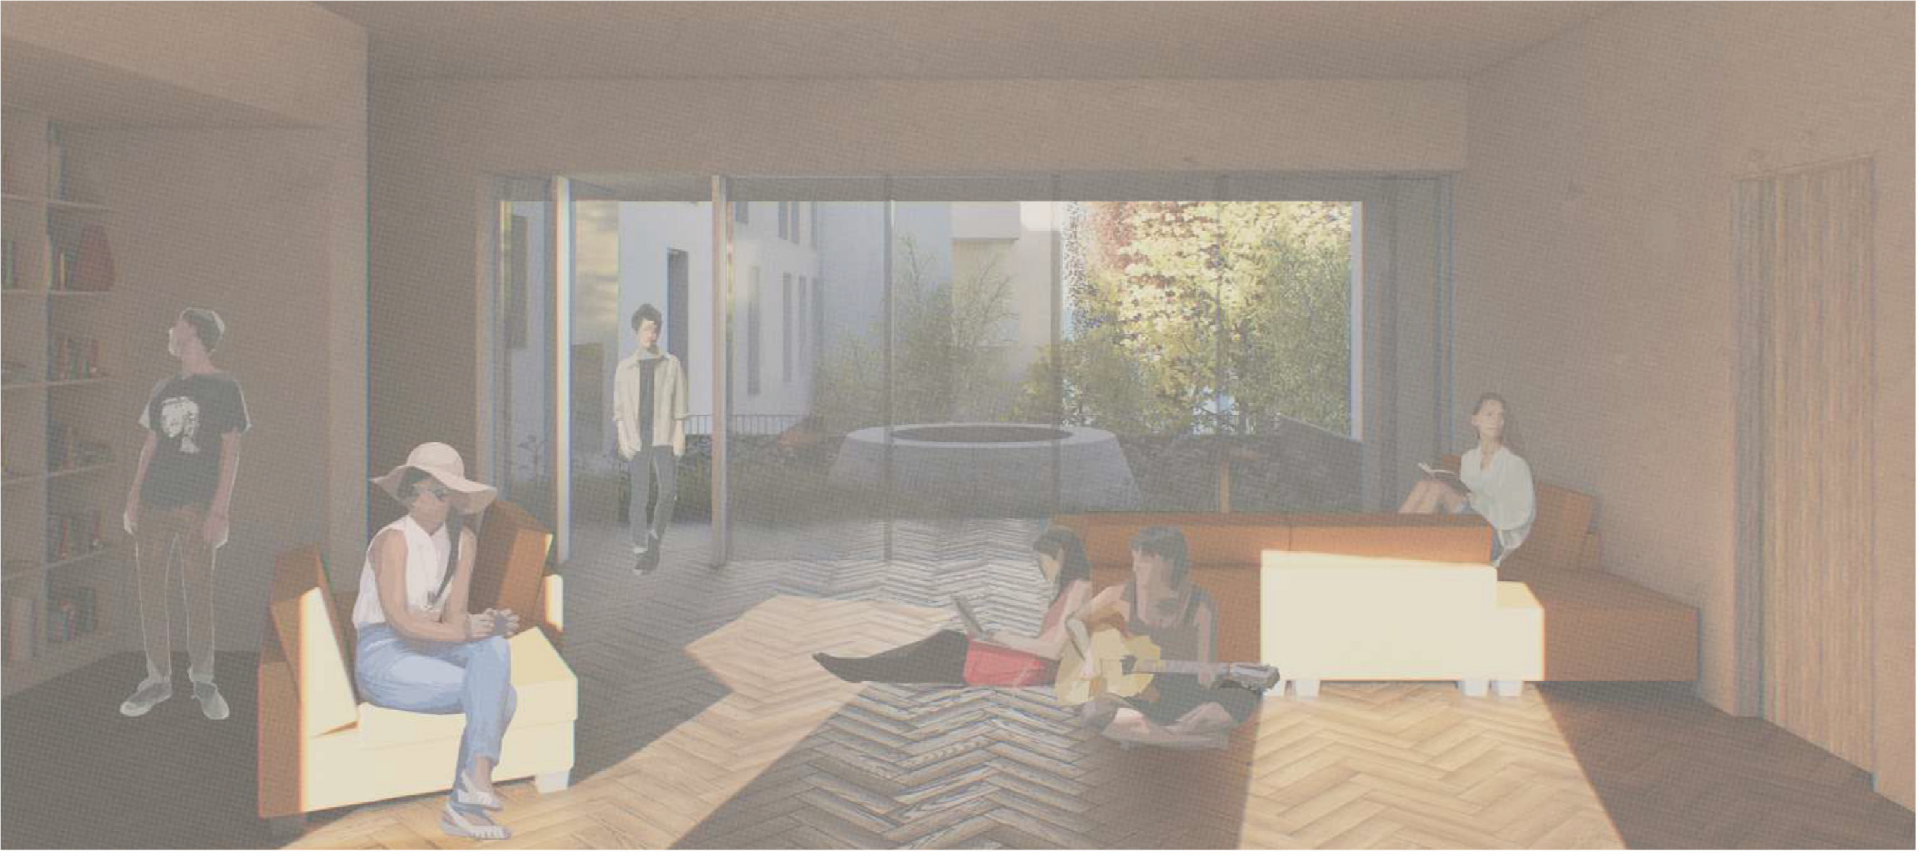
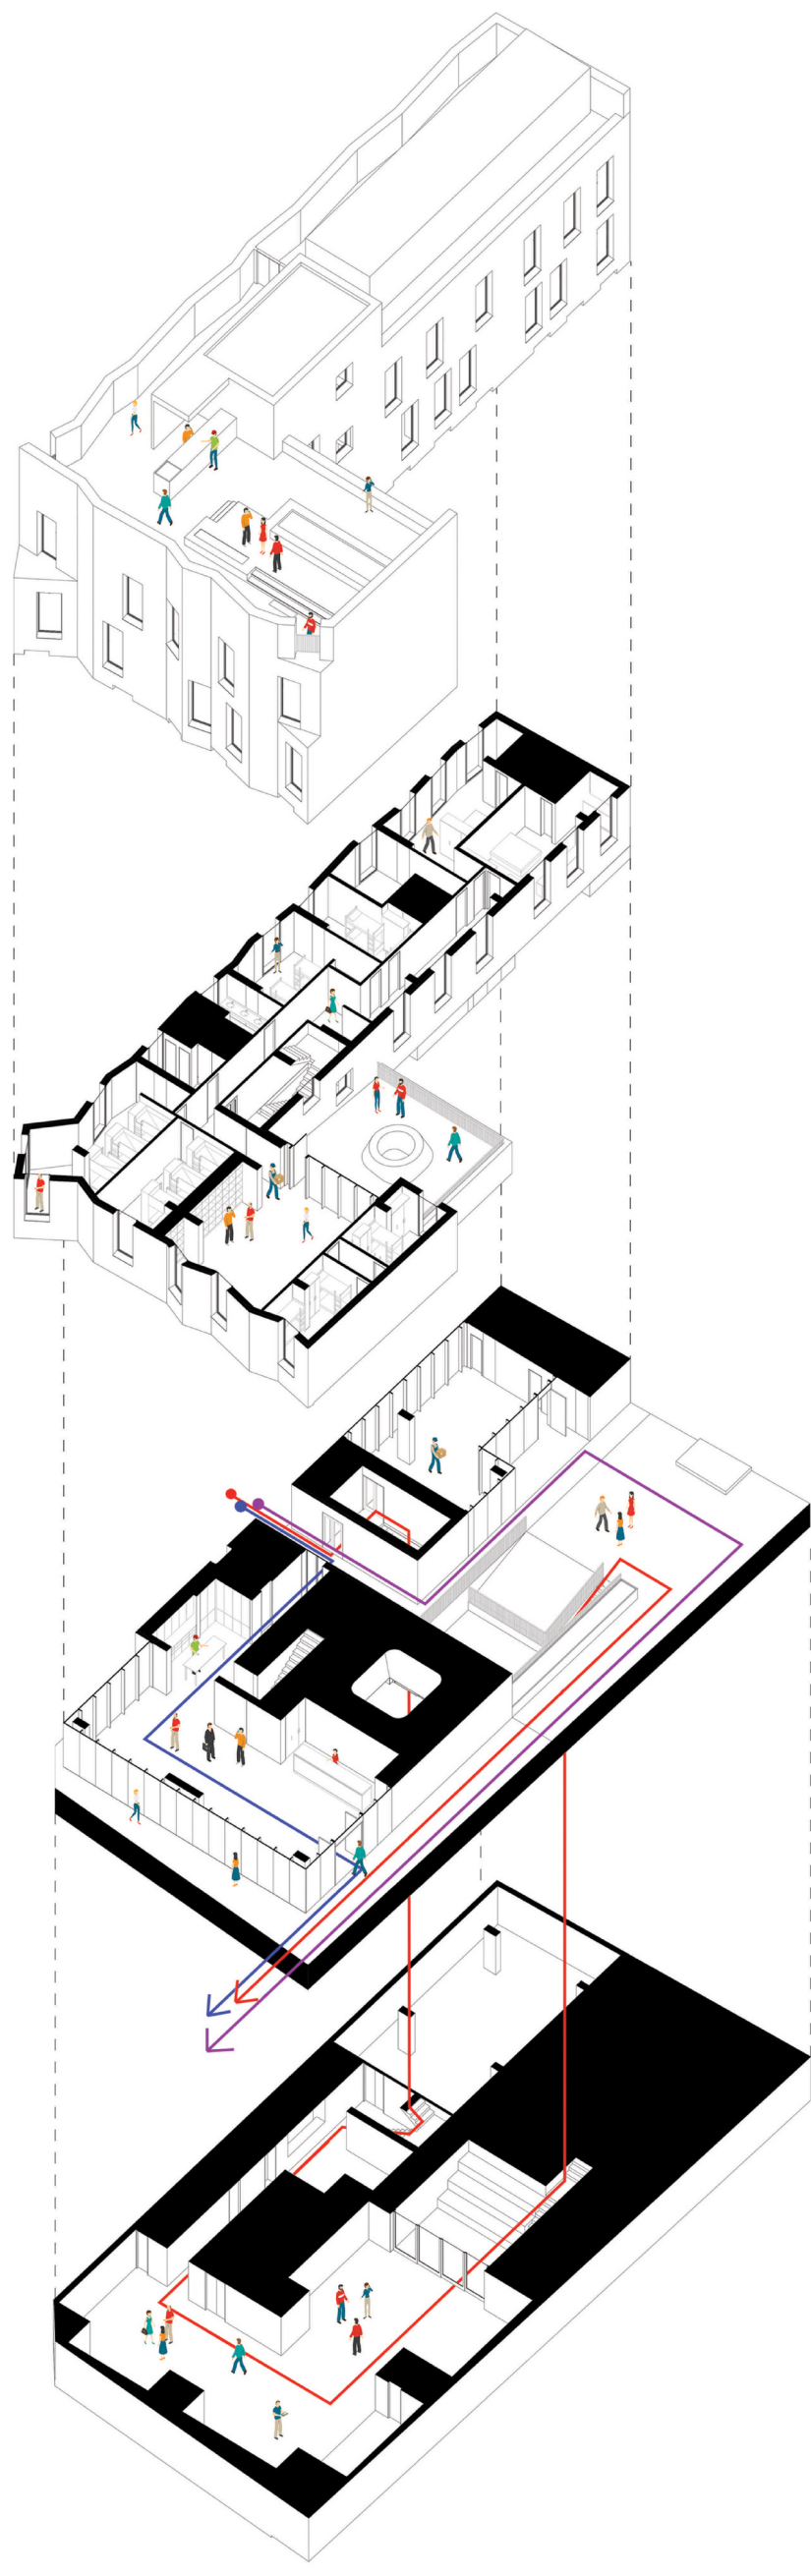
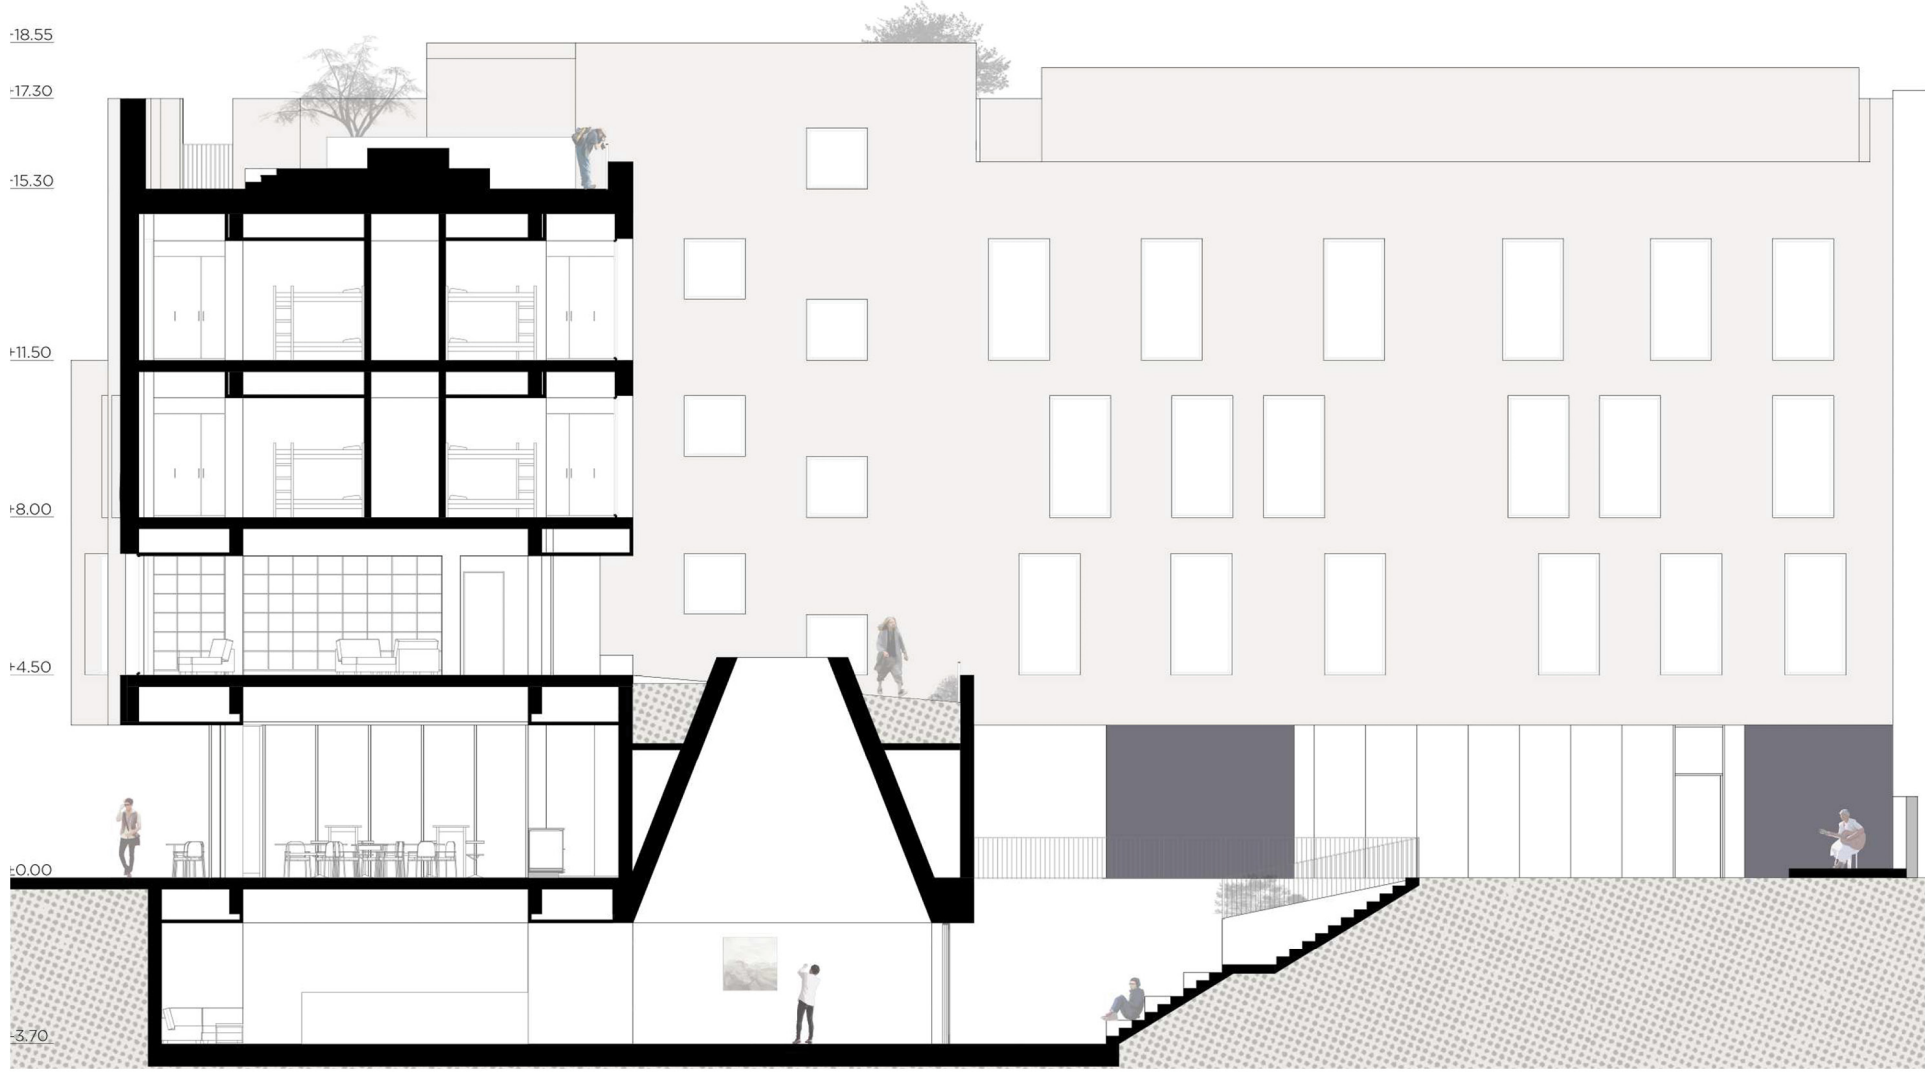
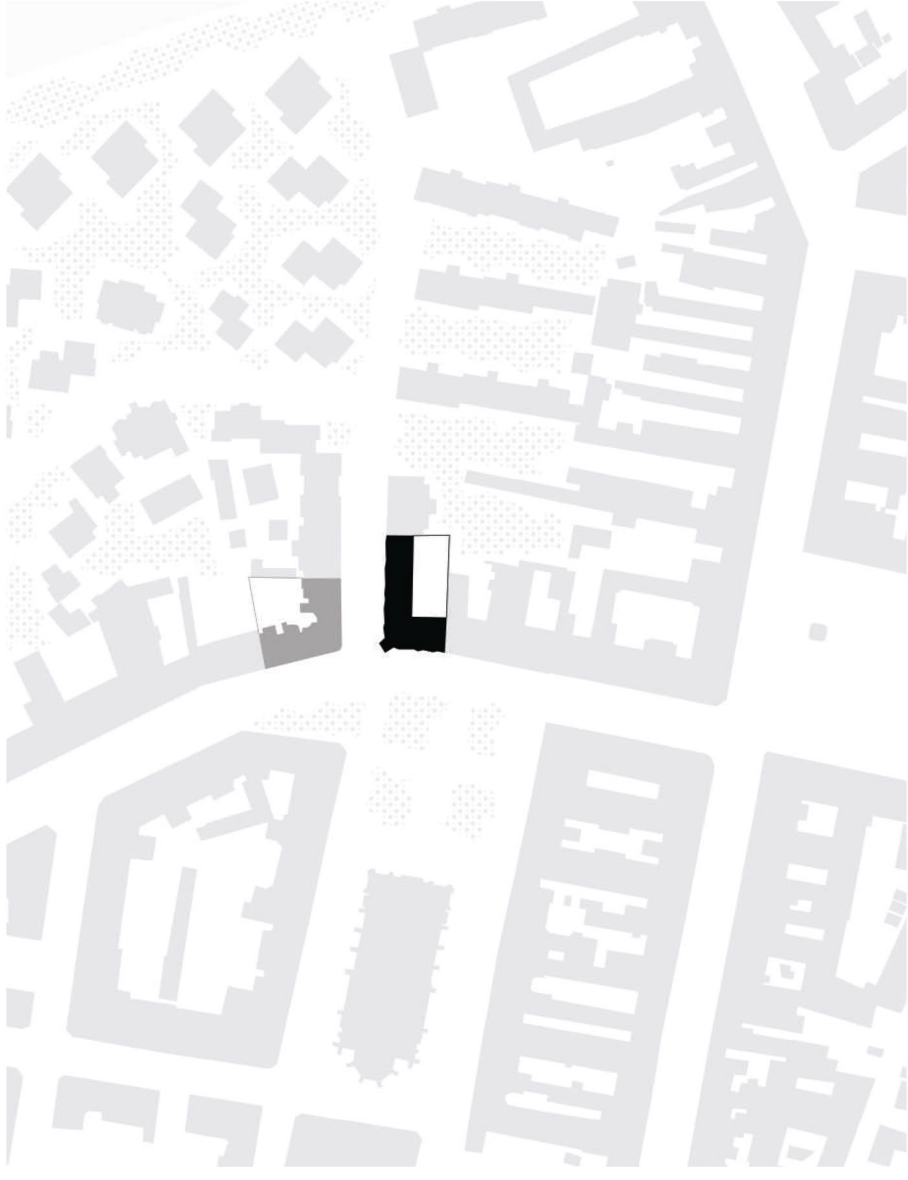
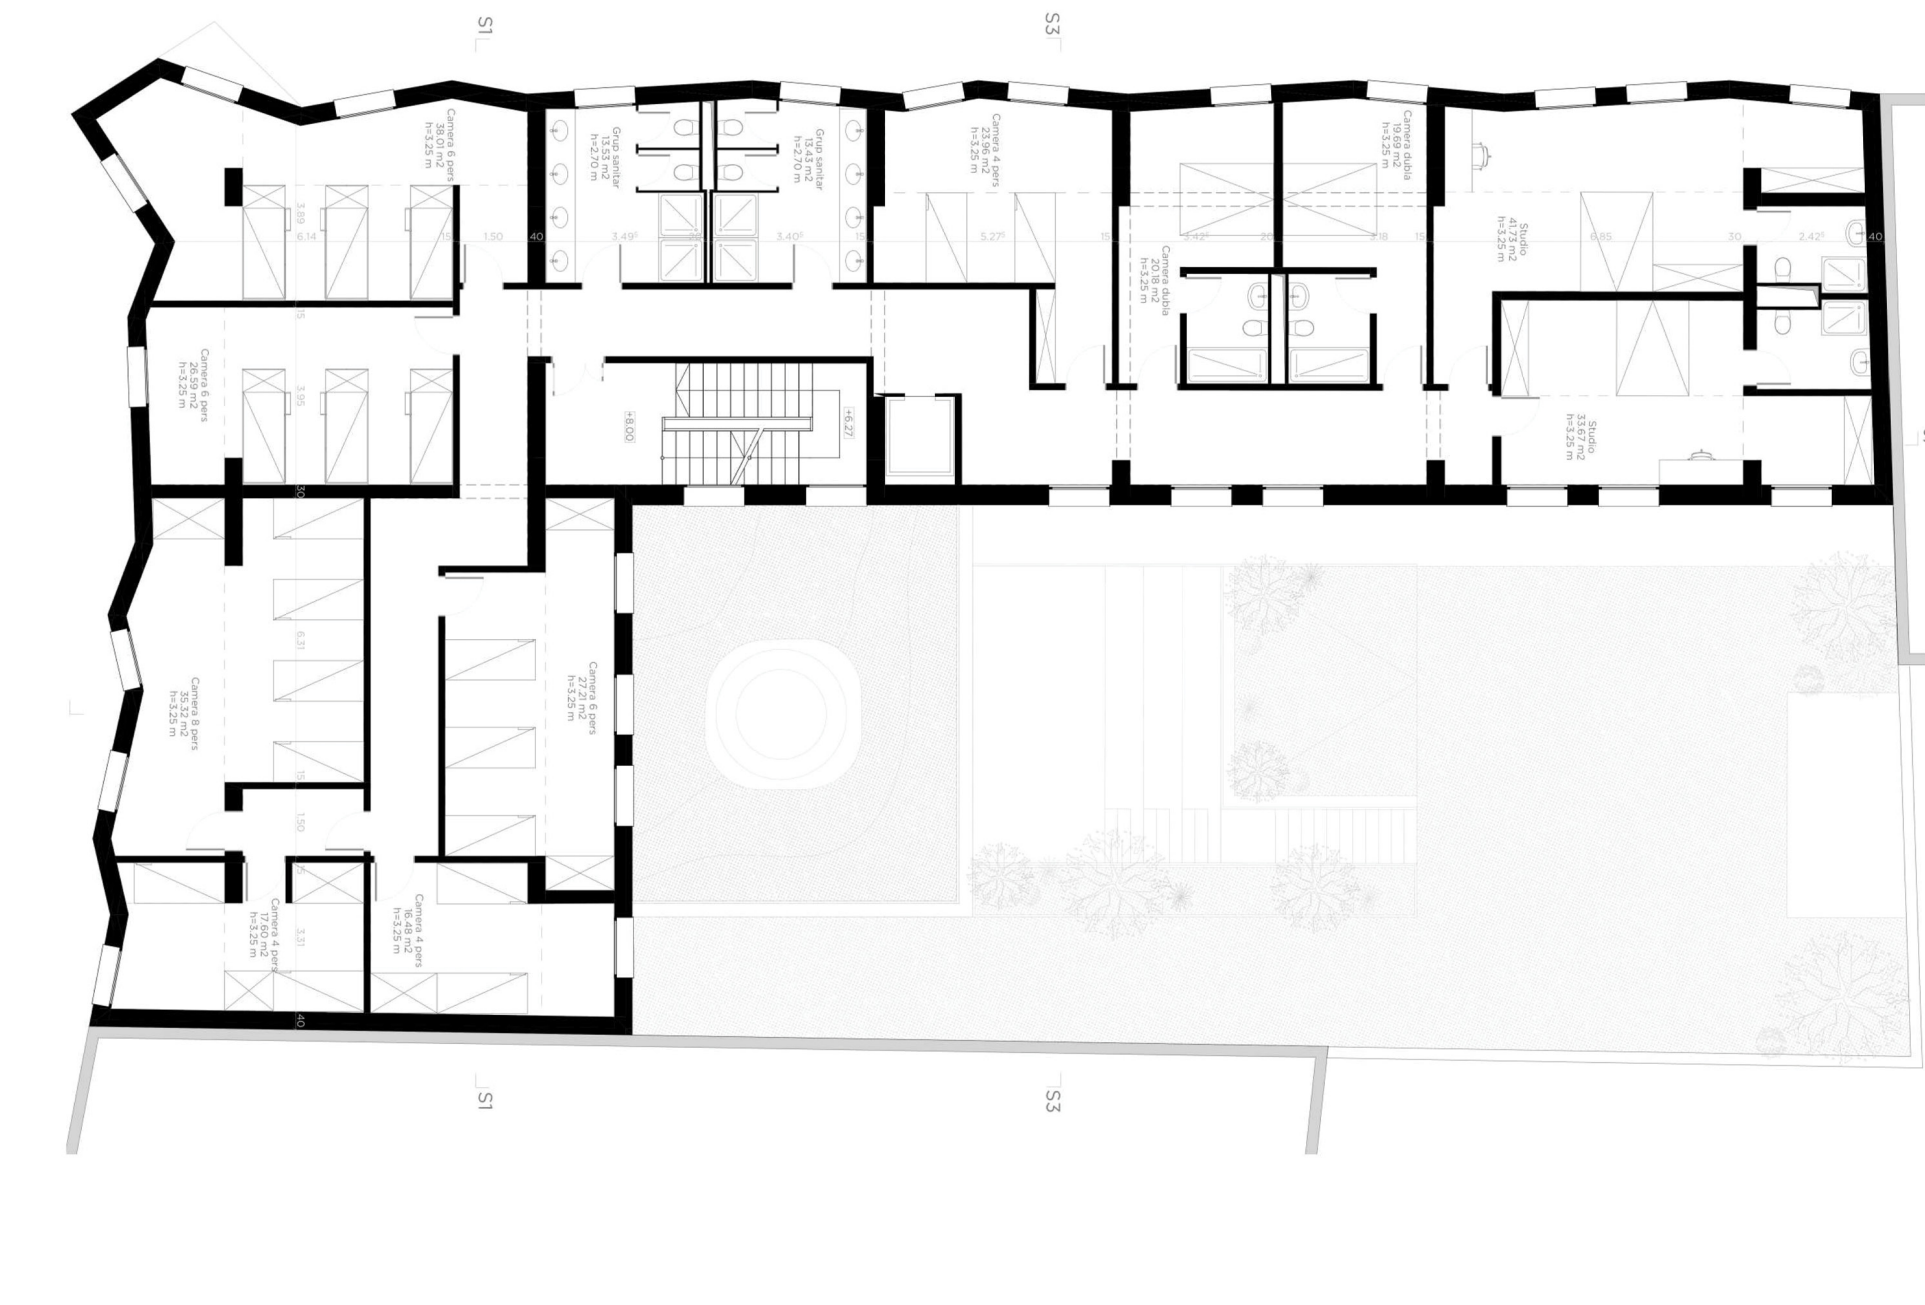
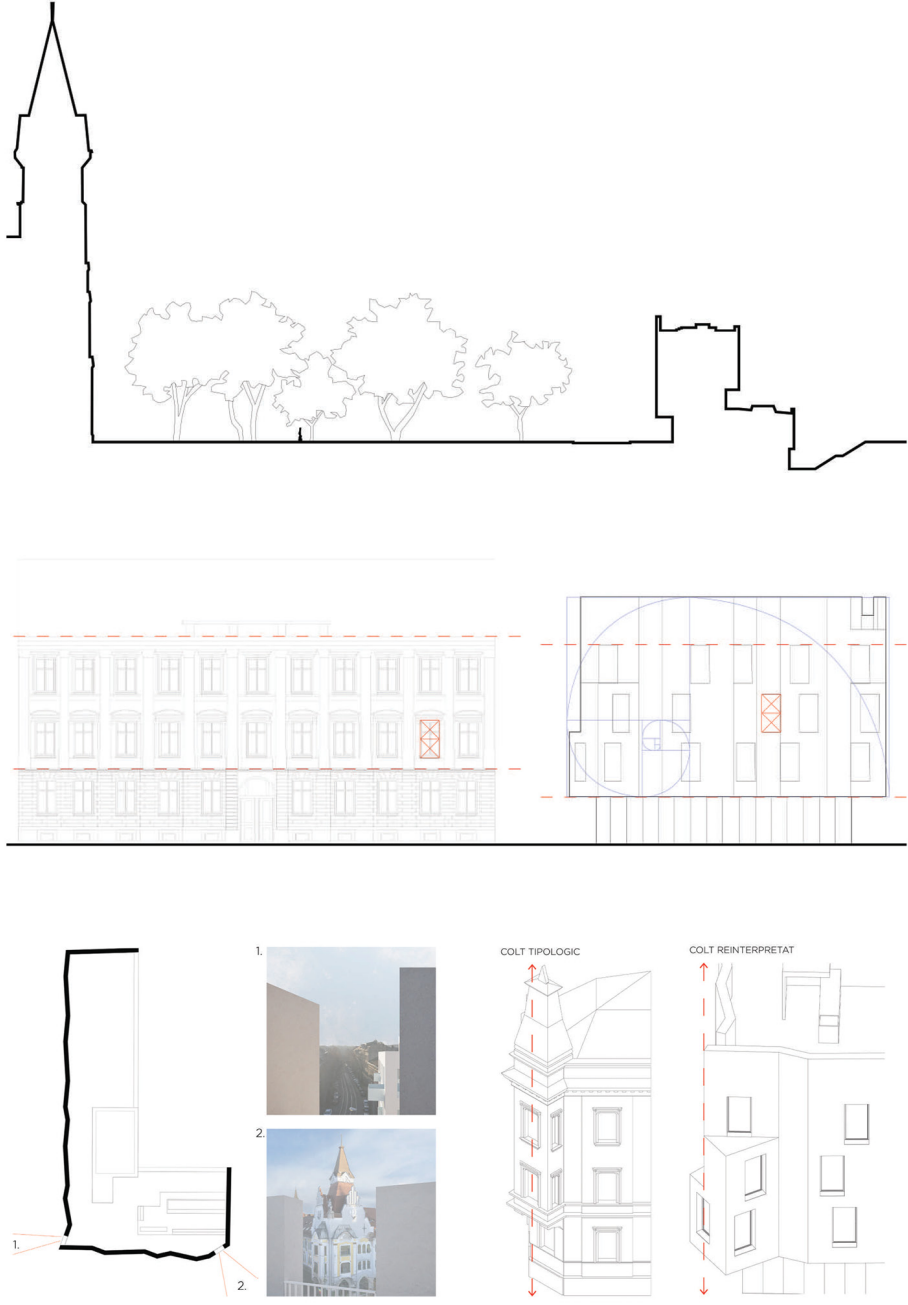


IN THEORY

ROÎn teorie HUElméletben SRBU teoriji

AUTHOR(S)/TEAM REPRESENT

^{RO}Autor(i)/Reprezentanți echipei ^{HU}Szerzők/A csapat képviselői ^{SRB}Autori/ Predstavnici tima

Radu-Cristian Rădinoiu

PHOTO CREDITS

^{RO}Credite foto ^{HU}Fényképek hitelei ^{SRB}Foto krediti

Denys Vicol

PROJECT DESCRIPTION IN MOTHER TONGUE

^{RO}Descrierea proiectului în limba maternă ^{HU}A projekt leírása a pályázó anyanyelvén ^{SRB}Opis projekta na maternjem jeziku

Densificarea urbana și intensificarea centrelor orașelor sunt probleme tot mai des întâlnite. Astfel, propunem un proiect ce valorifică potențialul de activare a spațiilor publice caracteristice zonei, dar care și respectă, în același timp, valorile tipologice ale cartierului istoric Fabric. Proiectul adresează folosirea cât mai eficientă a poziției sitului prin funcțiuni mixte și spații comerciale sau multifuncționale. Adecvarea contextuală este realizată prin elemente precum: alinierea la frontul străzii, regimul de înălțime sau alinierea comisiei, prezenta gangului ca modalitate de acces în proiect. Una din temele principale ale proiectului este teatralitatea,

redată prin relații vizuale controlate între spații și niveluri, perspective surprinzătoare spre context, tranziția utilizatorului de la rolul de spectator la cel de protagonist. O altă temă prezentă în proiect este masivitatea. Spațiile servante sunt grupate în volume aparent masive. Pe măsura ce proiectul avansează pe verticală, spațiile se deschid, culminând cu terasa de la ultimul nivel. Proiectul răspunde nevoilor de revitalizare urbană a cartierului istoric Fabric, îmbunătățind atât economic, cât și social zona sitului.

PROJECT TITLE

^{RO}Titlul proiectului în limba engleză ^{HU}A projekt címe ^{SRB}Naslov projekta

COLT Hostel

PROJECT LOCATION

^{RO}Locația proiectului ^{HU}Projekt helyszíne ^{SRB}Lokacija projekta

Timisoara, Romania

AREA

^{RO}Suprafața ^{HU}Hasznosítható terület ^{SRB}Korisna površina

800

PROJECT DESIGN YEAR

^{RO}An elaborare proiect ^{HU}A projekt tervezésének éve ^{SRB}Godina projektovanja

2024

PROJECT DESCRIPTION IN ENGLISH

^{RO}Descrierea proiectului în limba engleză ^{HU}A projekt leírása angol nyelven ^{SRB}Opis projekta na engleskom

Urban densification and the intensification of city centers are increasingly common issues. Thus, we propose a project that harnesses the potential to activate public spaces characteristic of the area, while simultaneously respecting the typological values of the historic Fabric neighborhood. The project addresses the most efficient use of the site's location through mixed functions and commercial or multifunctional spaces. Contextual appropriateness is achieved through elements such as alignment with the street front, height regime, cornice alignment, and the presence of the passageway as an access point into the project. One of the main

themes of the project is theatricality, conveyed through controlled visual relationships between spaces and levels, surprising perspectives toward the context, and the user's transition from the role of spectator to that of protagonist. Another theme present in the project is massiveness. Servant spaces are grouped into seemingly massive volumes. As the project rises vertically, the spaces open up, culminating in the top-level terrace. The project responds to the urban revitalization needs of the historic Fabric neighborhood, enhancing the site area both economically and socially.