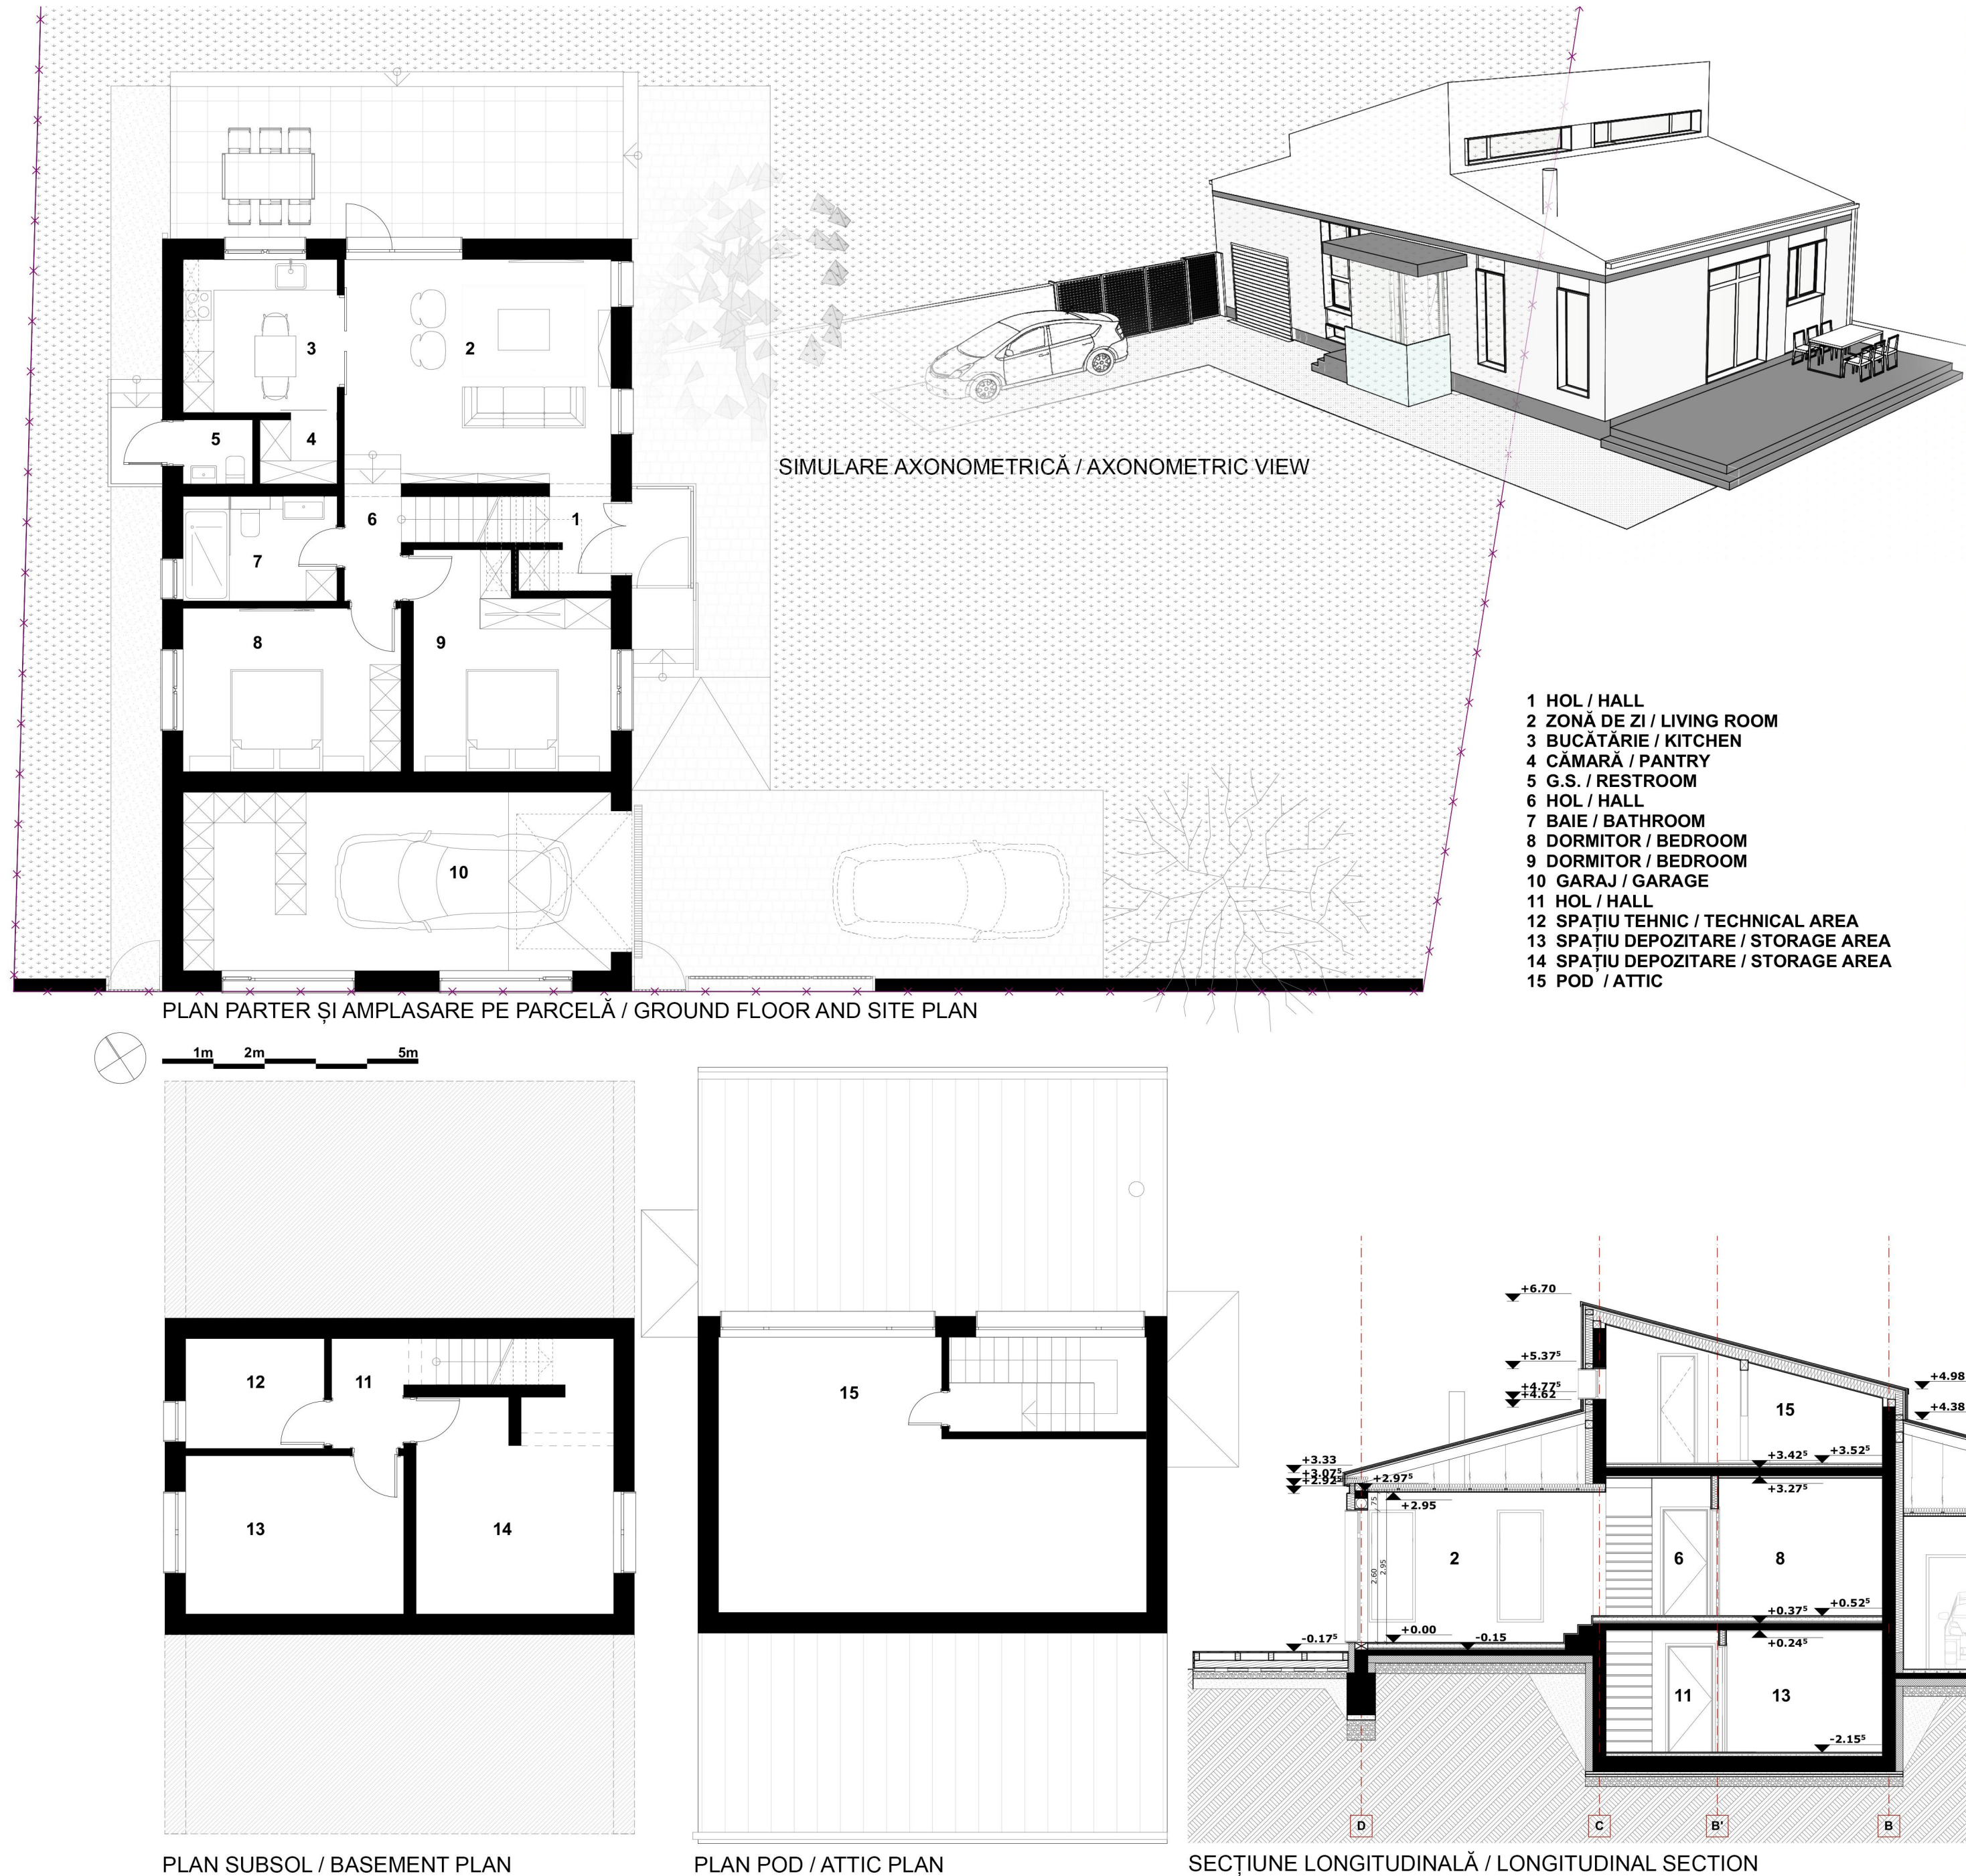


IN THEORY

ROîn teorie HUElméletben SRBU teoriji

AUTHOR(S)/TEAM REPRESENT

^{RO}Autor(i)/^{HU}Reprezentanți echipei ^{SRB}Szerzők/A csapat képviselői ^{SRB}Autor/i/ ^{SRB}Predstavnici tima

Alma-Dia Hapenciu, Oana Rupacici

PROJECT DESIGN YEAR

^{RO}An elaborare proiect ^{HU}A projekt tervezésének éve ^{SRB}Godina projektovanja

2022

PROJECT DESCRIPTION IN MOTHER TONGUE

^{RO}Descrierea proiectului în limba maternă ^{HU}A projekt leírása a pályázó anyanyelvén ^{SRB}Opis projekta na maternjem jeziku

Casa cu părărie propune o reinterpretare contemporană a arhetipului locuirii, explorând potențialul expresiv al unei volumetrii esențializate, încununată de un acoperiș sculptural ce devine elementul identitar al întregii compoziții. Mai mult decât un simplu înveliș protector, acesta unifică imaginea arhitecturală și generează ierarhii spațiale, variații ale luminii naturale și conferă casei o prezență subtilă în peisaj. Organizarea funcțională urmărește o logică clară și eficientă, în care zonele publice și cele private se succed firesc, prin tranziții fluide și perspective atent controlate. Golurile sunt calibrate pentru a încadra priveliști, a optimiza aportul de lumină naturală și a consolida relația dintre interior și vasta grădină înconjurătoare.

COLLECTIVE/OFFICE

^{RO}Colectiv/birou ^{HU}Kollektiva/iroda ^{SRB}Kolektiv/biro

SINESTEZIA CONCEPTUAL STUDIOS

PHOTO CREDITS

^{RO}Credite foto ^{HU}Fényképek hitelei ^{SRB}Foto krediti

SINESTEZIA CONCEPTUAL STUDIOS

CO-AUTHORS/TEAM MEMBERS

^{RO}Co-autori/membrii echipei ^{HU}Társ szerzők/csapattagok ^{SRB}Koautor/i članovi tima

arh. Ioana-Maria Stan

PROJECT TITLE

^{RO}Titlul proiectului în limba engleză ^{HU}A projekt címe ^{SRB}Naslov projekta

HOUSE WITH A HAT

PROJECT LOCATION

^{RO}Locația proiectului ^{HU}Projekt helyszíne ^{SRB}Lokacija projekta

Lugojel, Romania

AREA

^{RO}Suprafața ^{HU}Hasznosítható terület ^{SRB}Korisna površina

195mp

PROJECT DESCRIPTION IN ENGLISH

^{RO}Descrierea proiectului în limba engleză ^{HU}A projekt leírása angol nyelven ^{SRB}Opis projekta na engleskom

House with a Hat proposes a contemporary reinterpretation of the archetype of dwelling, exploring the expressive potential of an essentialized volume crowned by a sculptural roof that becomes the defining element of the entire composition. It unifies the architectural expression, establishes spatial hierarchies, modulates natural light and lends the house a subtle presence within the landscape. The functional organization follows a clear logic, where public and private spaces succeed one another naturally through fluid transitions and carefully orchestrated perspectives. Openings are precisely calibrated to frame views, optimize daylight and strengthen the relationship between the interior and the expansive surrounding garden. The

interior spatial hierarchy offers a rich architectural experience, enhanced by variations in height and visual continuity between spaces, aligning almost ritualistically with the exploration of the site's topography, shaped by significant changes in elevation. Materiality is reduced to its essentials through a restrained palette of mineral renders, complemented by metal accents that emphasize the monolithic character of the volume. The dialogue between the built mass and the carefully calibrated openings for daylight gives the façades depth and dynamism. The project proposes a house that is dignified and stoic, yet discreet and timeless, owing to its warm, light-filled interior core that embraces the intimacy of domestic life at a human scale.